


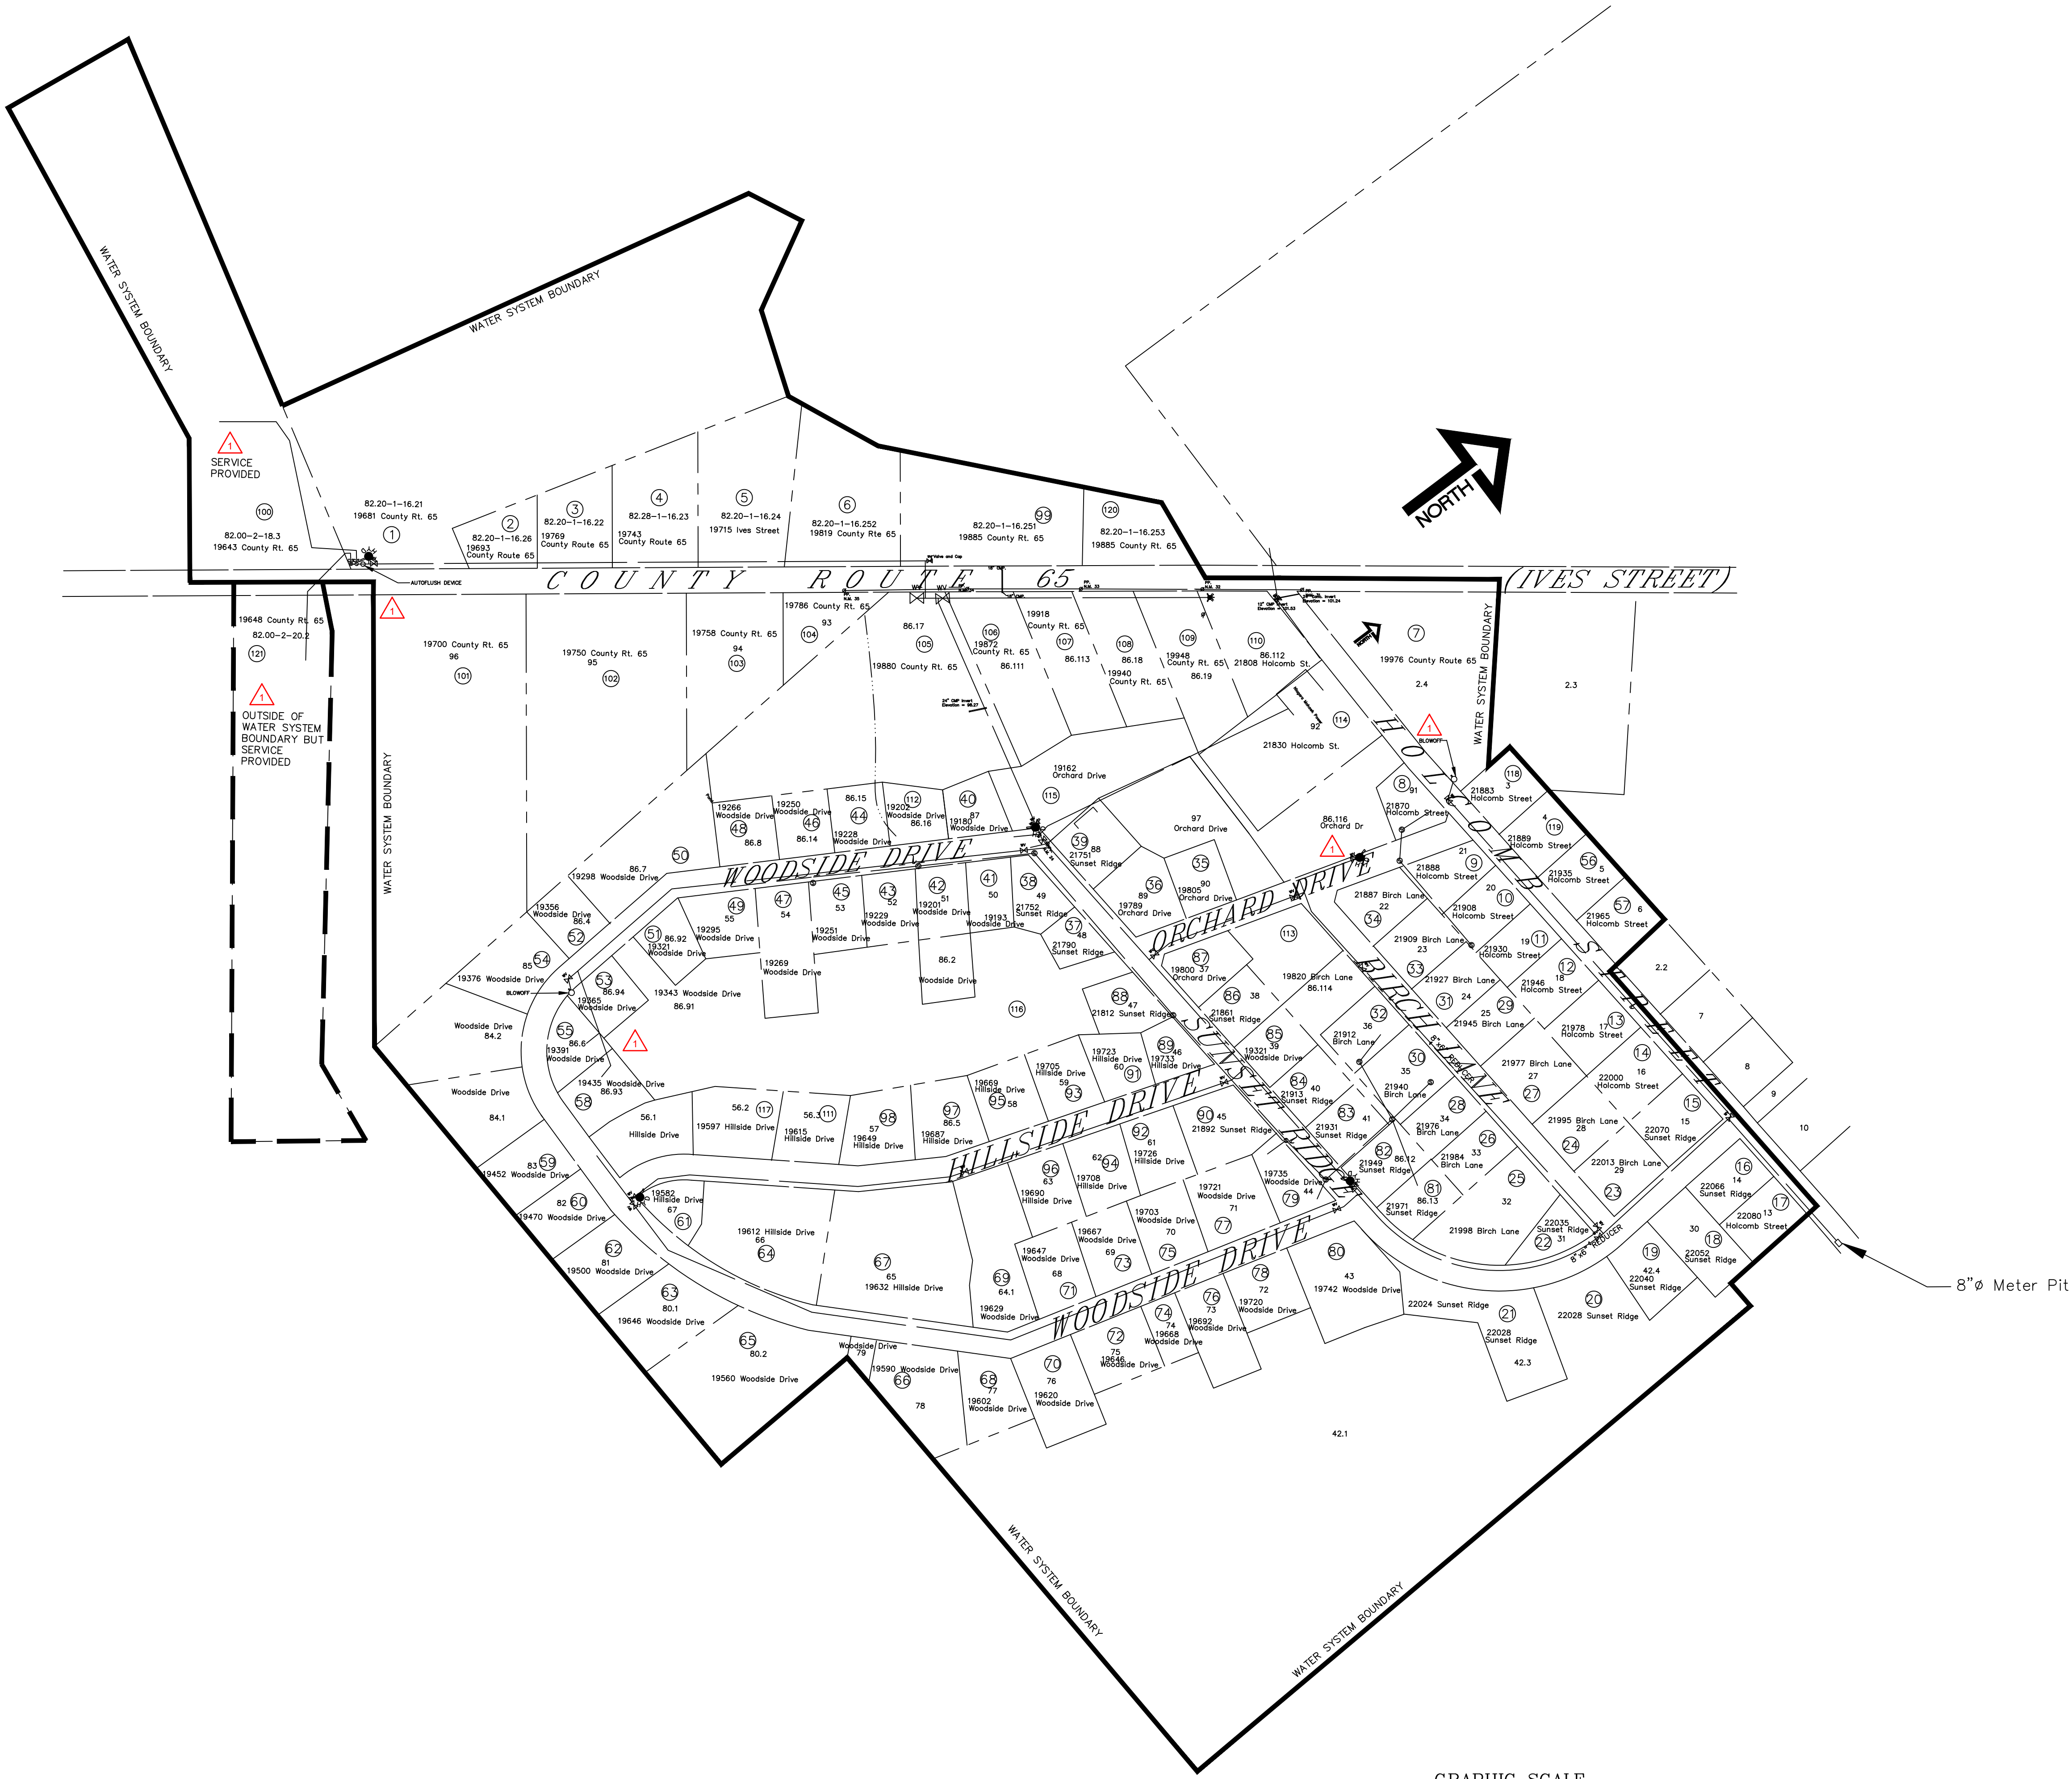

REVISIONS		
NUMBER	DESCRIPTION	DATE
1	WATER MAIN REVISIONS PROVIDED BY JIM LETTIERE AND ADDRESSES	09-30-2026

LEGEND	EXISTING
R.O.W.	—
TAX MAP NO. 82.20-2-XX	—
PROPERTY LINE	—
WATER LINE	—
SANITARY SEWER	—
SANITARY MANHOLE	—
UNDERGROUND GAS	—
OVERHEAD UTILITY	—
UTILITY POWER POLE	—
FIRE HYDRANT	—
WATER VALVE	—
CURB STOP	—
WATER SERVICE CONNECTION	—
WATER DISTRICT BOUNDARY	—
WATER SERVICE EXTENSION	—

GENERAL NOTES:

- UNDERGROUND FACILITIES, STRUCTURES AND UTILITIES HAVE BEEN PLOTTED FROM AVAILABLE SURVEYS AND RECORDS, AND THEREFORE THEIR LOCATIONS MUST BE CONSIDERED APPROXIMATE ONLY. THERE MAY BE OTHERS, THE EXISTENCE OF WHICH IS PRESENTLY NOT KNOWN.
- THIS SHEET IS PROVIDED FOR INFORMATIONAL PURPOSES ONLY. NO SCOPE(S) OF WORK ARE SPECIFIED ON THIS SHEET.

ARCHITECTURE
ENGINEERING
LAND SURVEYING
P.C.

220 STERLING ST. • WATERTOWN, NEW YORK, 13601

COPYRIGHT © 2004
GYMO
ARCHITECTURE, ENGINEERING
& LAND SURVEYING, P.C.
THIS IS A VIOLATION OF SECTION 2803, SUBSECTION 2, OF THE NEW YORK STATE EDUCATION LAW FOR ANY PERSON WHOSE ACTS, UNDER THE DIRECTION OF A PROFESSIONAL ENGINEER OR LAND SURVEYOR TO ALTER THIS DOCUMENT IN ANY MANNER, OR TO REPRODUCE OR TRANSMIT THIS DOCUMENT IN ANY MANNER, OR TO USE THIS DOCUMENT FOR ANY PURPOSE OTHER THAN THAT FOR WHICH IT WAS ORIGINALLY DESIGNED. SUCH VIOLATIONS SHALL BE CONSIDERED A VIOLATION OF THE PROFESSIONAL ETHICS OF THE ENGINEER OR LAND SURVEYOR AND MAY BE SUBJECT TO DISCIPLINARY ACTION BY THE BOARD OF PROFESSIONAL ENGINEERS AND LAND SURVEYORS.

WATER SYSTEM BOUNDARY
LETTIERE WATER SYSTEM
TOWN OF WATERTOWN
COUNTY OF JEFFERSON, N.Y.

Project No: 2003-139E.02
Scale: 1"=200'
Date: 6/24/04
Drawn By: RJS
Designed By: RJS/PJS
Checked By:
Date Issued: 6/29/04
Drwg. No.